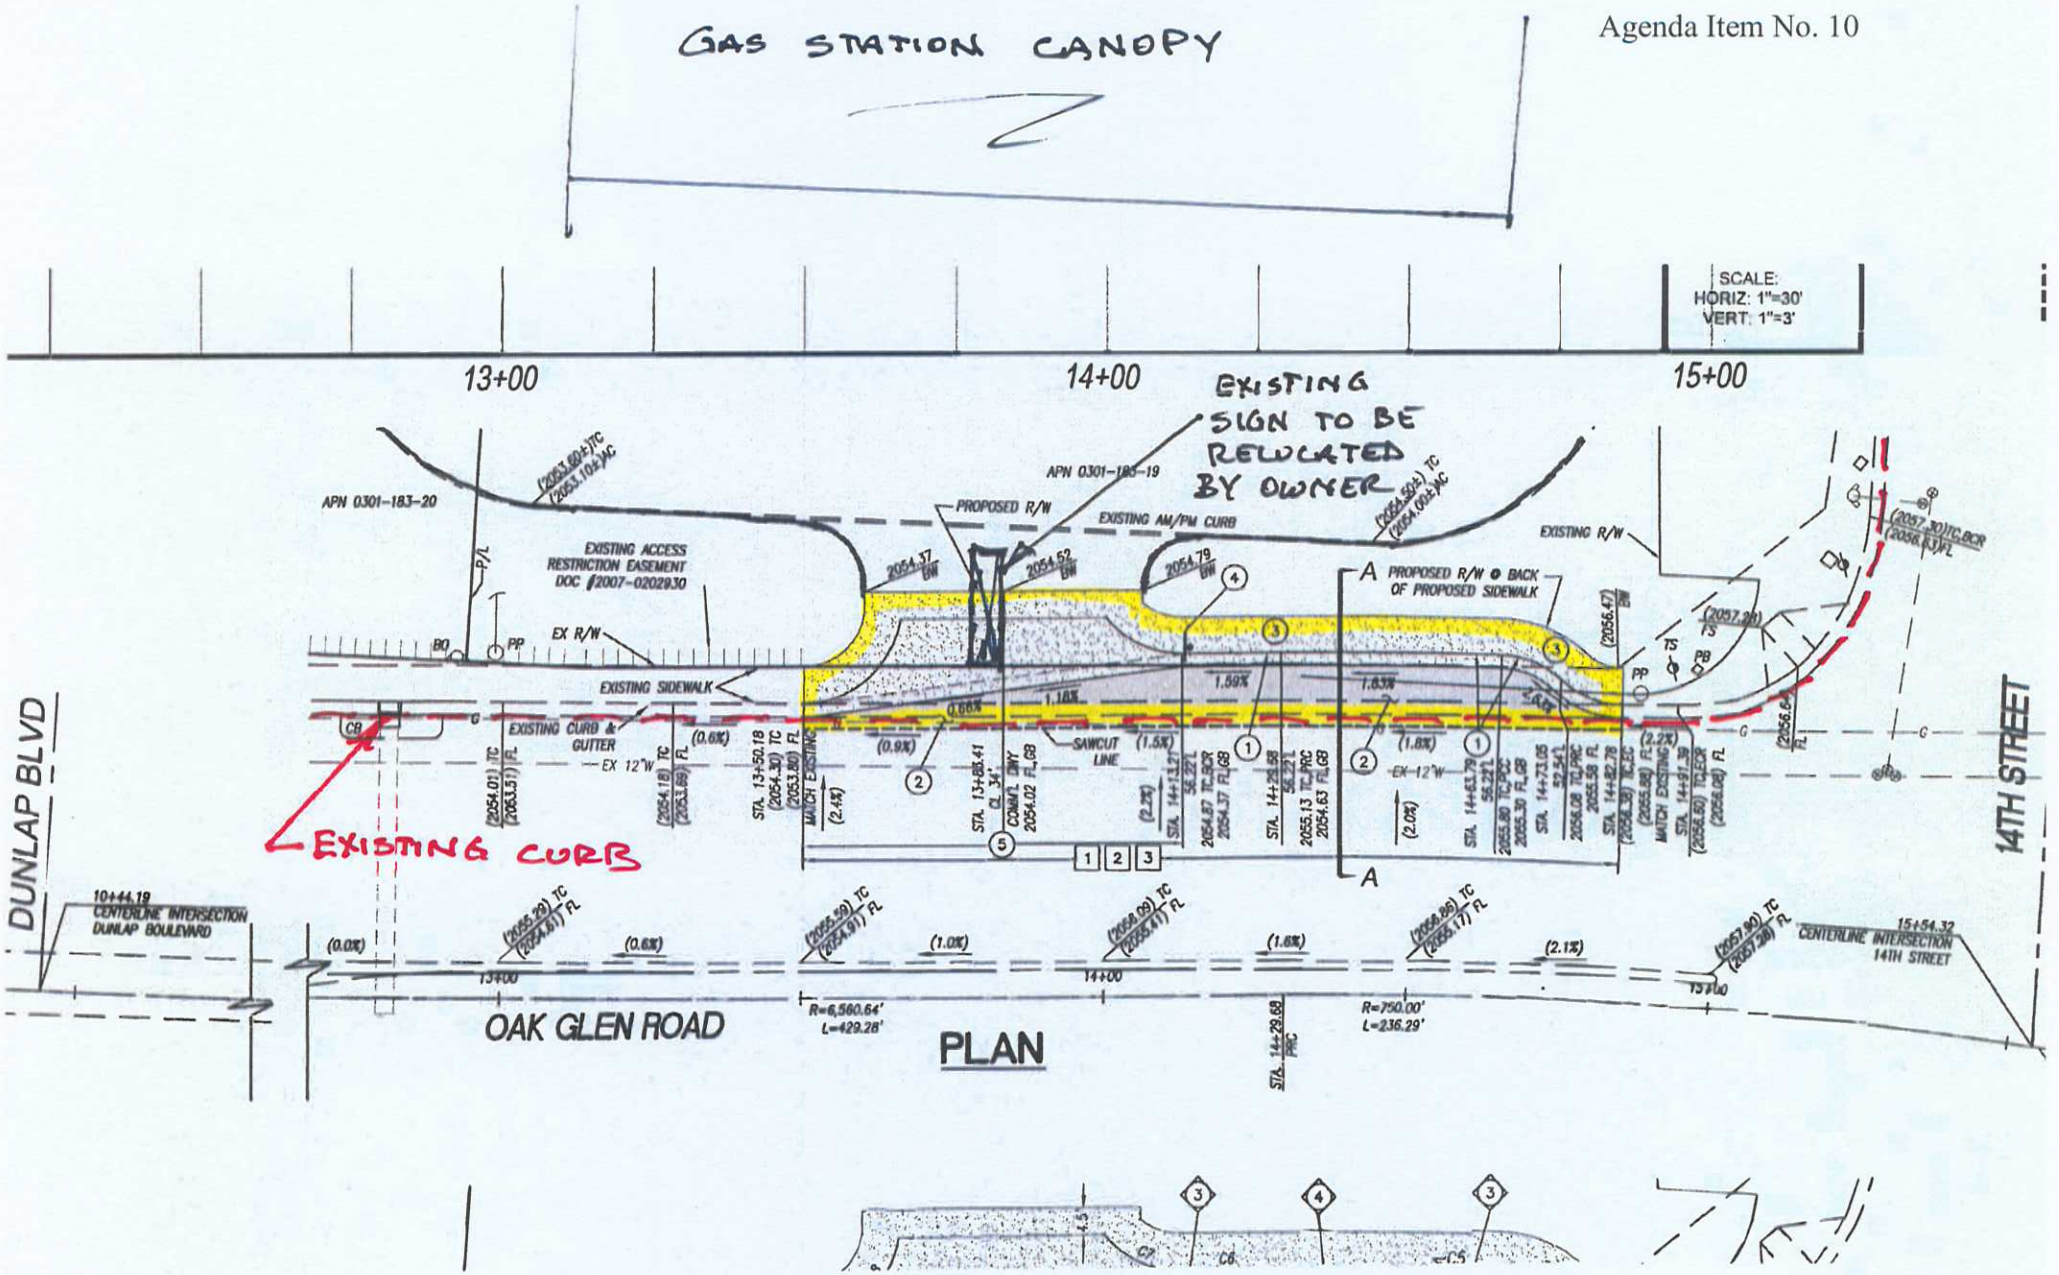
GAS STATION CANOPY
SCALE:
HORIZ: 1"=30'
VERT: 1"=3'
13+00
14+00
15+00
EXISTING SIGN TO BE RELOCATED BY OWNER
APN 0301-183-20
APN 0301-185-19
PROPOSED R/W
EXISTING AM/PM CURB
EXISTING R/W
EXISTING ACCESS RESTRICTION EASEMENT DOC #2007-0202930
EX R/W
EXISTING SIDEWALK
EXISTING CURB & GUTTER
EX 12'W
PROPOSED R/W @ BACK OF PROPOSED SIDEWALK
SAWCUT LINE
EXISTING CURB
DUNLAP BLVD
14TH STREET
10+44.19
CENTERLINE INTERSECTION DUNLAP BOULEVARD
15+54.32
CENTERLINE INTERSECTION 14TH STREET
OAK GLEN ROAD
R=6,560.64'
L=429.28'
R=750.00'
L=236.29'
PLAN